LOCATING PLAN (1:2500)

Key Roof Plan:

RMV Mechanicall extract termination to in-line slate vent, coloured to match roof finish.

SVP Soil vent pipe to in-line slate vent, coloured to match roof finish.

RWP Rainwater pipe as specified.

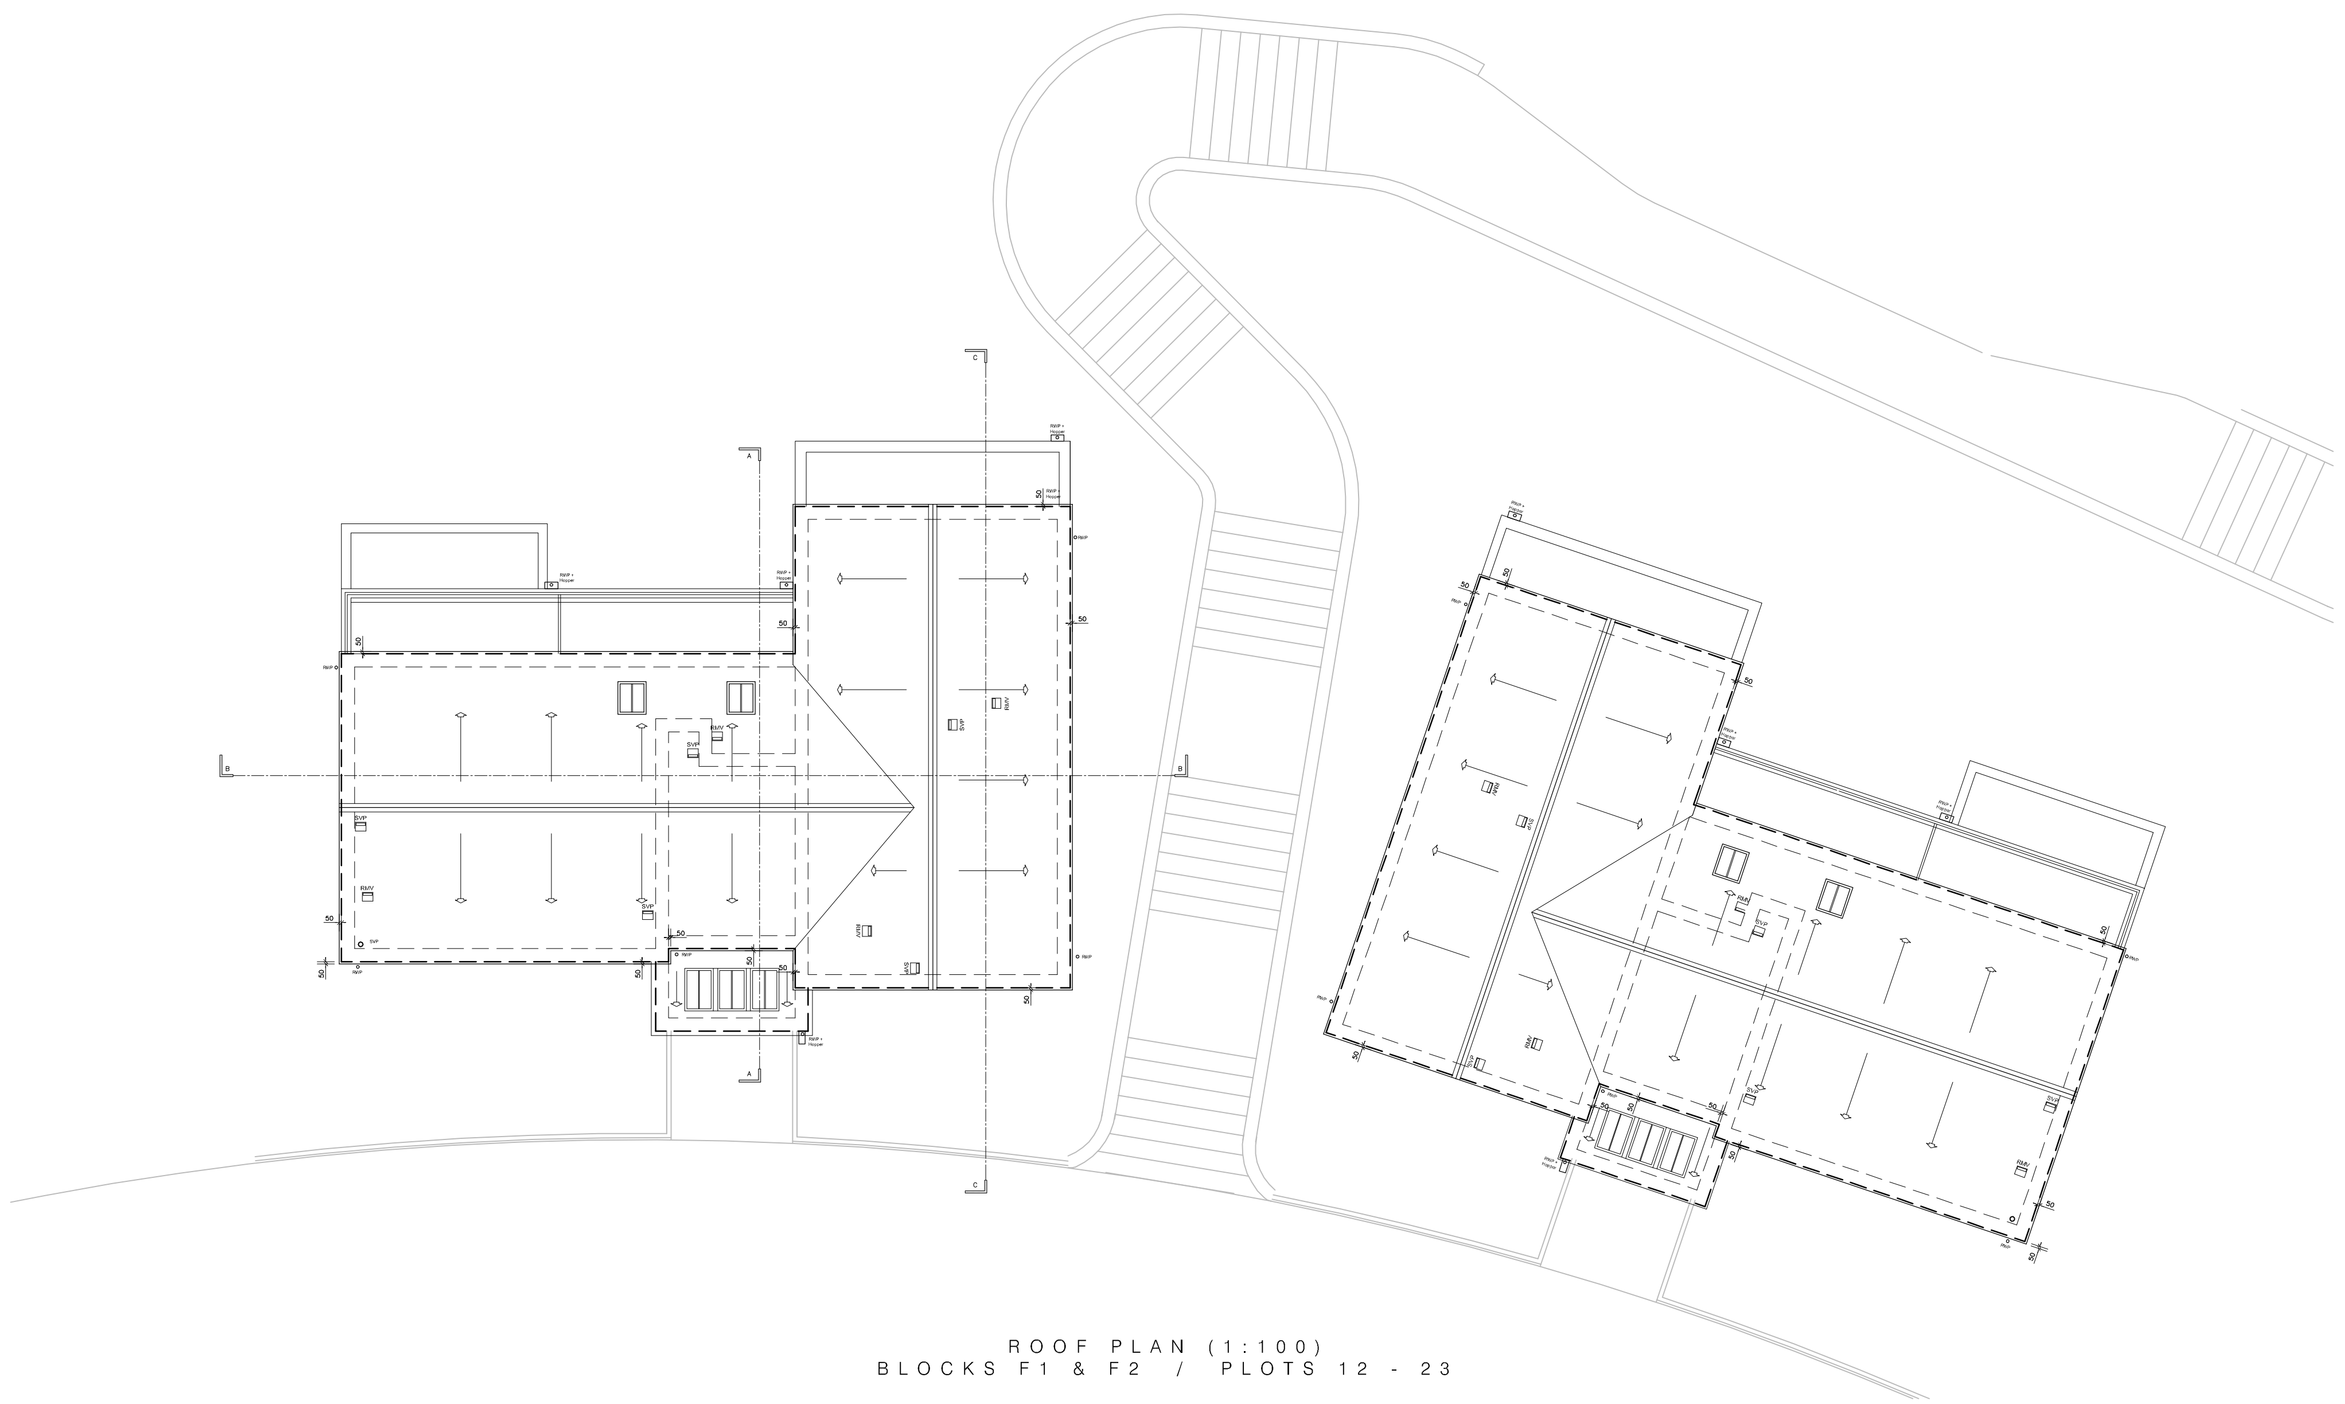

ROOF PLAN (1:100)
BLOCKS F1 & F2 / PLOTS 12 - 23

Date	No.	Rev.	
30.01.13	C		PLOTS 16, 17 & 23 AMENDED TO 2 BED UNITS
31.10.12	B		BLD CONTROL/CLIENT/S. ENG. AMENDMENTS
05.09.12	A		BUILDING CONTROL SUBMISSION

HEIGHWAY FIELD ASSOCIATES
CHARTERED ARCHITECTS
Bradninch Court, Castle Street, Exeter, Devon. EX4 3PL .
Tel : 01392 490800 Fax : 01392 499639
E-Mail : architects@heighwayfield.co.uk Web Site : heighwayfield.co.uk

No dimensions to be scaled from this drawing All sizes and dimensions to be verified on site All dimensions on this drawing are in millimetres unless otherwise stated

© COPYRIGHT

Job	RESIDENTIAL DEVELOPMENT ON LAND OFF CASTLE HILL LOSTWITHIEL CORNWALL
Client	3MS CONSTRUCTION FOR WYCLIFFE ESTATES LTD
Scale	1:50 @ A1
Drawn	M. Crellen
Date	June 2012
Checked	A.J.F.
Drawing	BLOCK F1 & F2 - PLOTS 12 - 23 PROPOSED ROOF PLANS
Drg No.	0927 - 279
Rev.	C